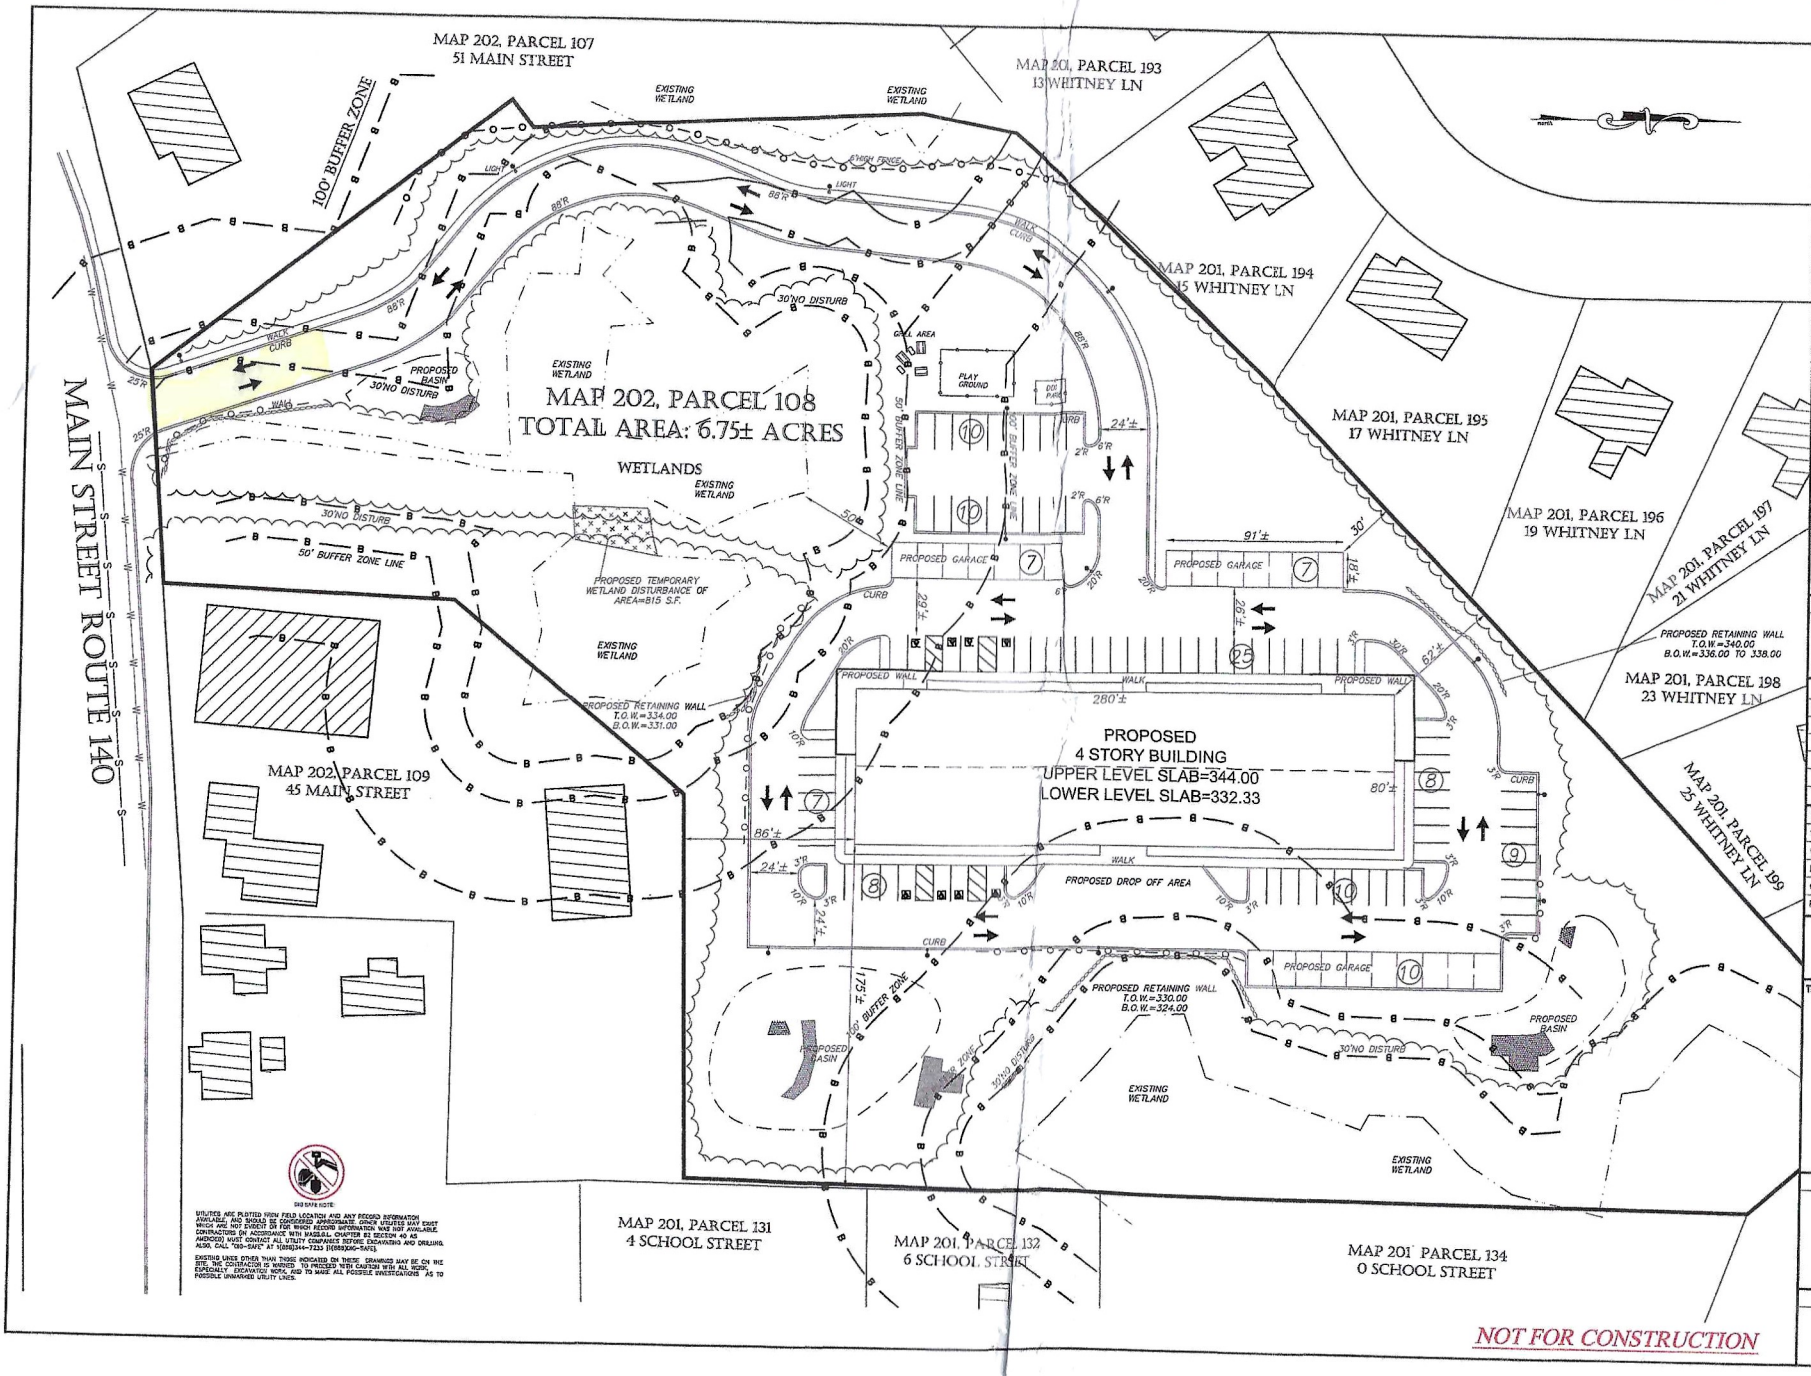

D&L Design Group
CIVIL ENGINEERING & LAND SURVEYING
115 Water Street • Milford, MA 01757
P (508) 408-2877
www.dandldesigngroup.com

P.E.	P.L.S.
MICHAEL DEAN CIVIL No. 46555 4-28-23	

TOTAL NUMBER OF PARKING SPACES ARE 139 SPACES. 9 SPACES ARE HANDICAP SPACES

GRAPHIC SCALE
(IN FEET)
1 inch = 30 feet

REVISIONS

REV.	DATE	DESCRIPTION

PROJECT NO.	J-016
DESIGNED BY	PML
CHECKED BY	MD
DATE	4/28/23
CAD FILE	J-016-MAIN STREET 40B SK1
PLAN NO.	

TITLE:

Site Plan
Upton Apartments
in
Upton, Massachusetts

SHEET TITLE

SITE PLAN

SHEET NO.

C-4.0